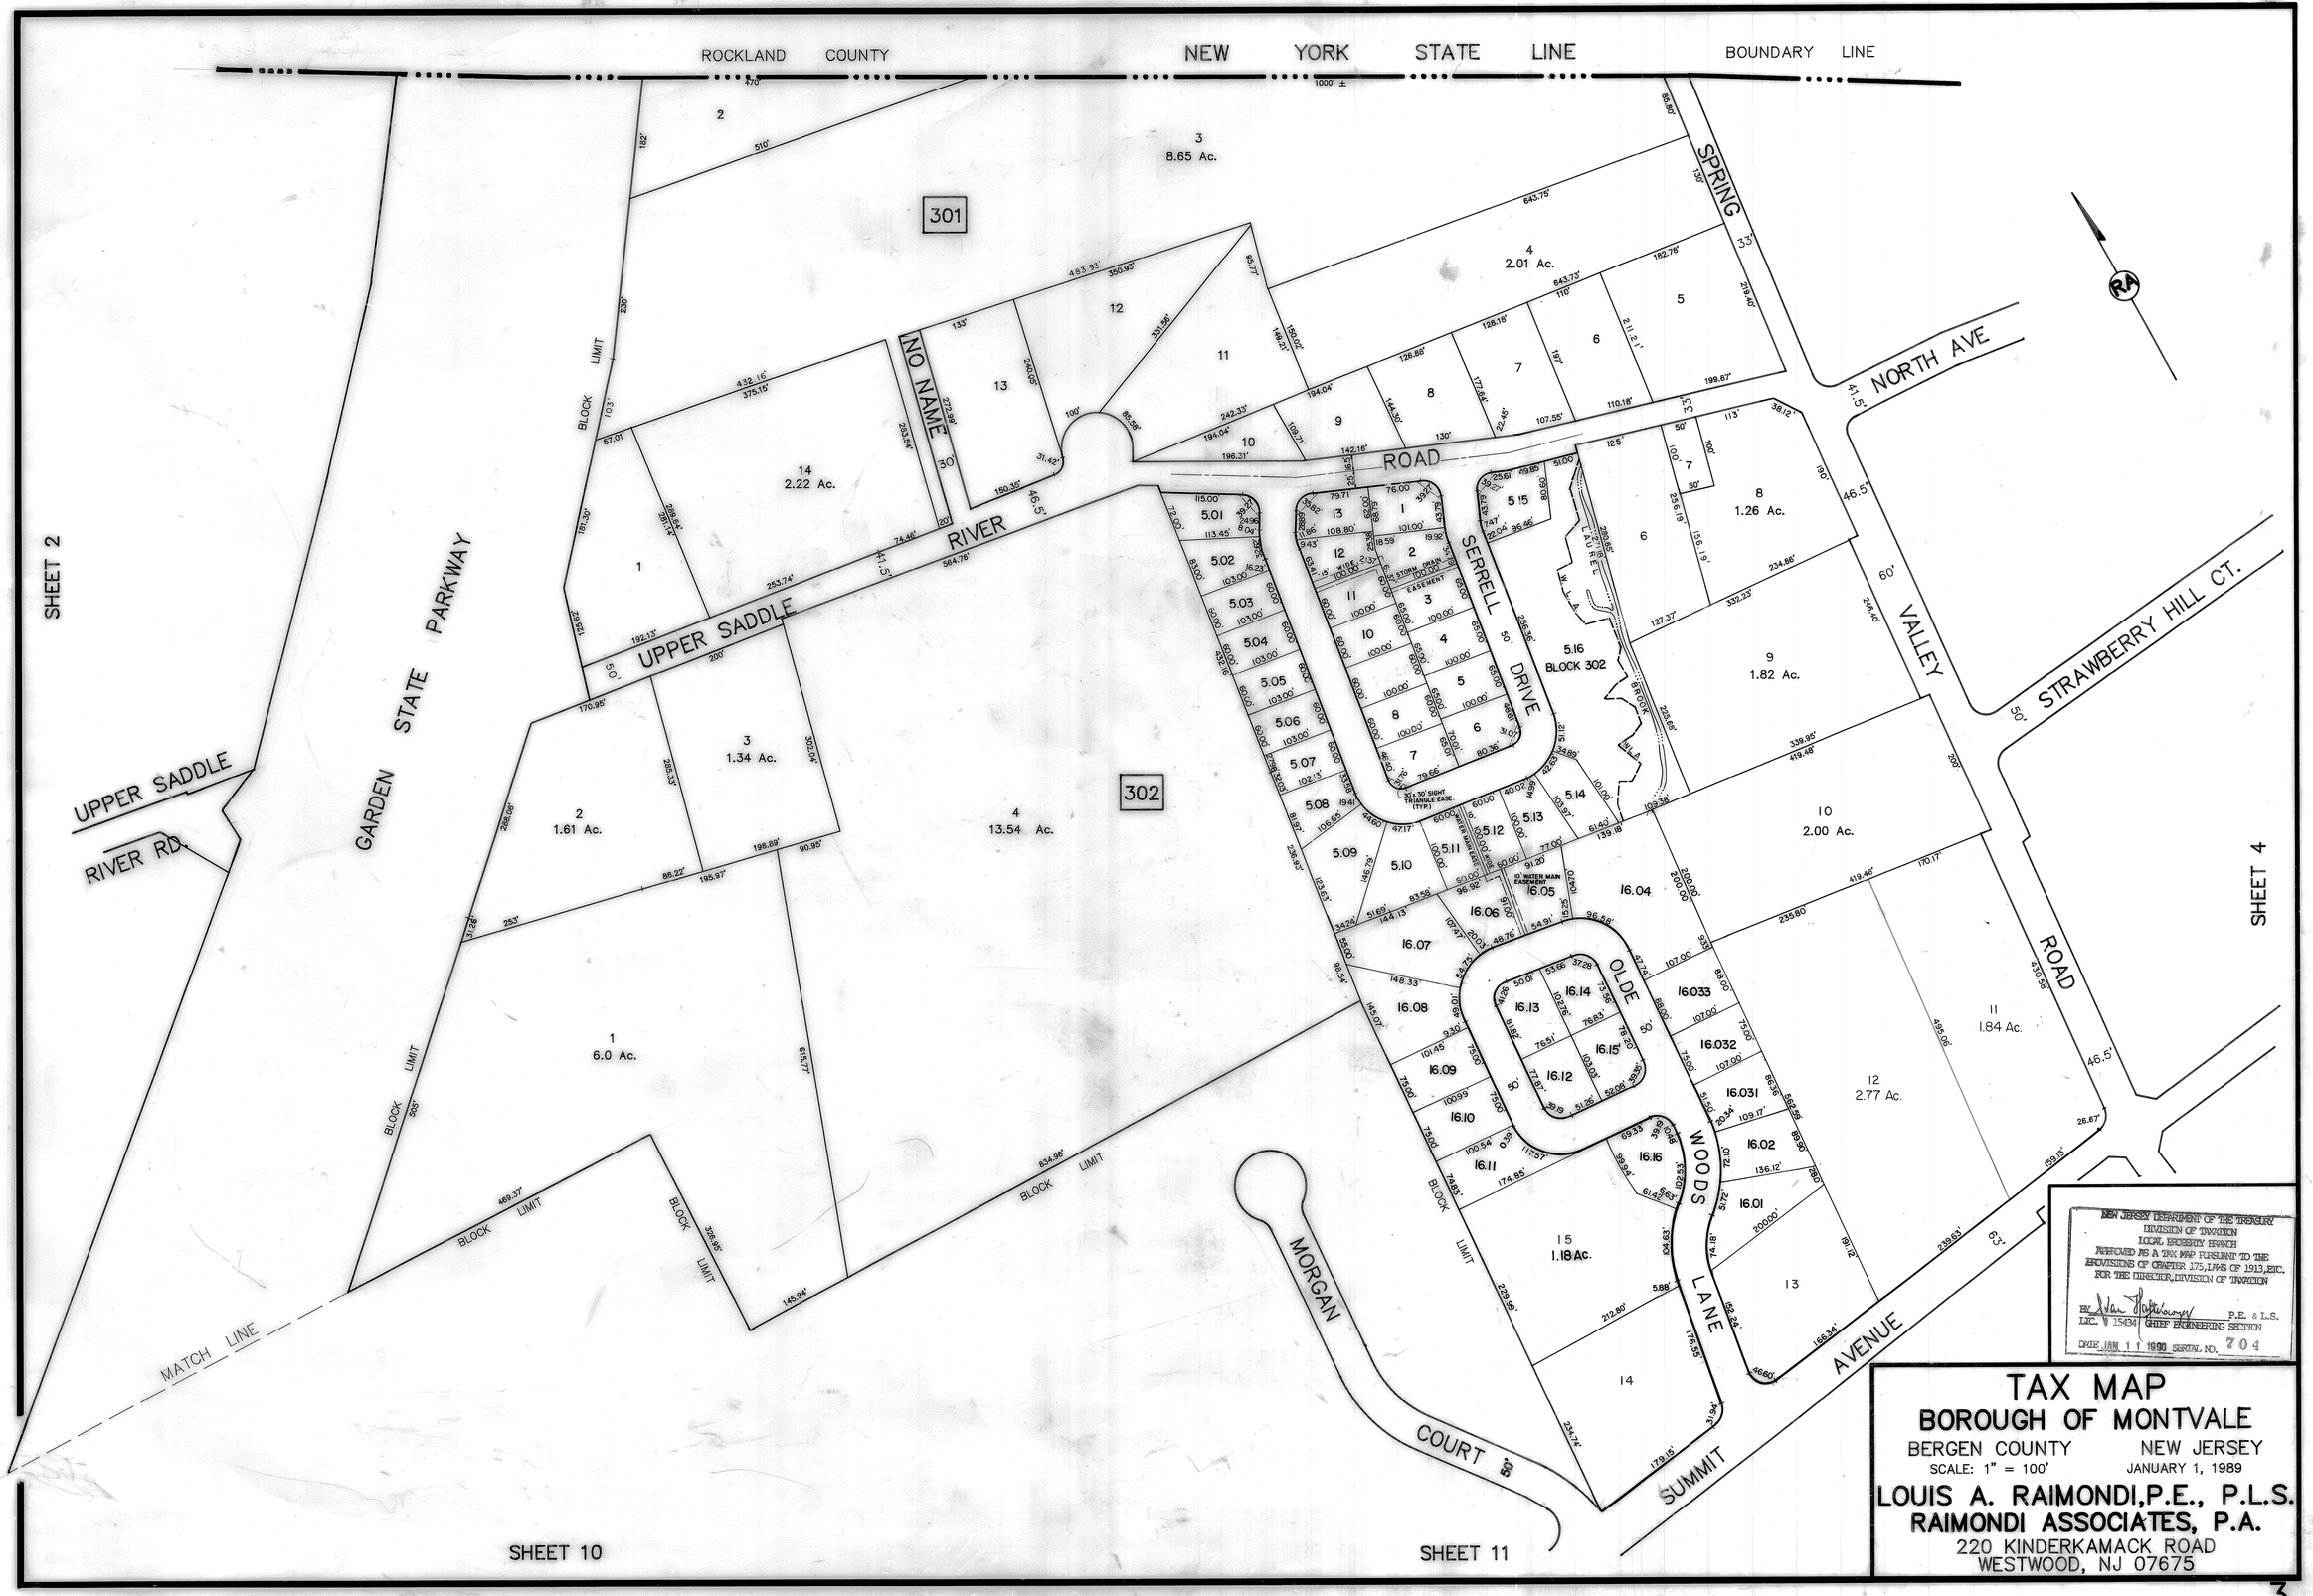
ROCKLAND COUNTY
NEW YORK STATE LINE
BOUNDARY LINE
SHEET 2
SHEET 4
SHEET 10
SHEET 11
301
302
GARDEN STATE PARKWAY
UPPER SADDLE RIVER ROAD
UPPER SADDLE RIVER RD.
NO NAME ROAD
SERRELL DRIVE
SPRING VALLEY ROAD
NORTH AVE
STRAWBERRY HILL CT.
OLDE WOODS LANE
MORGAN COURT
SUMMIT AVENUE
BLOCK LIMIT
MATCH LINE
5.16 BLOCK 302
1 6.0 Ac.
2 1.61 Ac.
3 1.34 Ac.
4 13.54 Ac.
14 2.22 Ac.
3 8.65 Ac.
4 2.01 Ac.
8 1.26 Ac.
9 1.82 Ac.
10 2.00 Ac.
11 1.84 Ac.
12 2.77 Ac.
15 1.18 Ac.
NEW JERSEY DEPARTMENT OF THE TREASURY
DIVISION OF TAXATION
LOCAL PROPERTY BRANCH
APPROVED AS A TAX MAP PURSUANT TO THE
PROVISIONS OF CHAPTER 175, LAWS OF 1913, ETC.
FOR THE DIRECTOR, DIVISION OF TAXATION
BY P.E. & L.S.
LIC. # 15434 CHIEF ENGINEERING SECTION
DATE JAN 11 1990 SERIAL NO. 704
TAX MAP
BOROUGH OF MONTVALE
BERGEN COUNTY NEW JERSEY
SCALE: 1" = 100' JANUARY 1, 1989
LOUIS A. RAIMONDI, P.E., P.L.S.
RAIMONDI ASSOCIATES, P.A.
220 KINDERKAMACK ROAD
WESTWOOD, NJ 07675