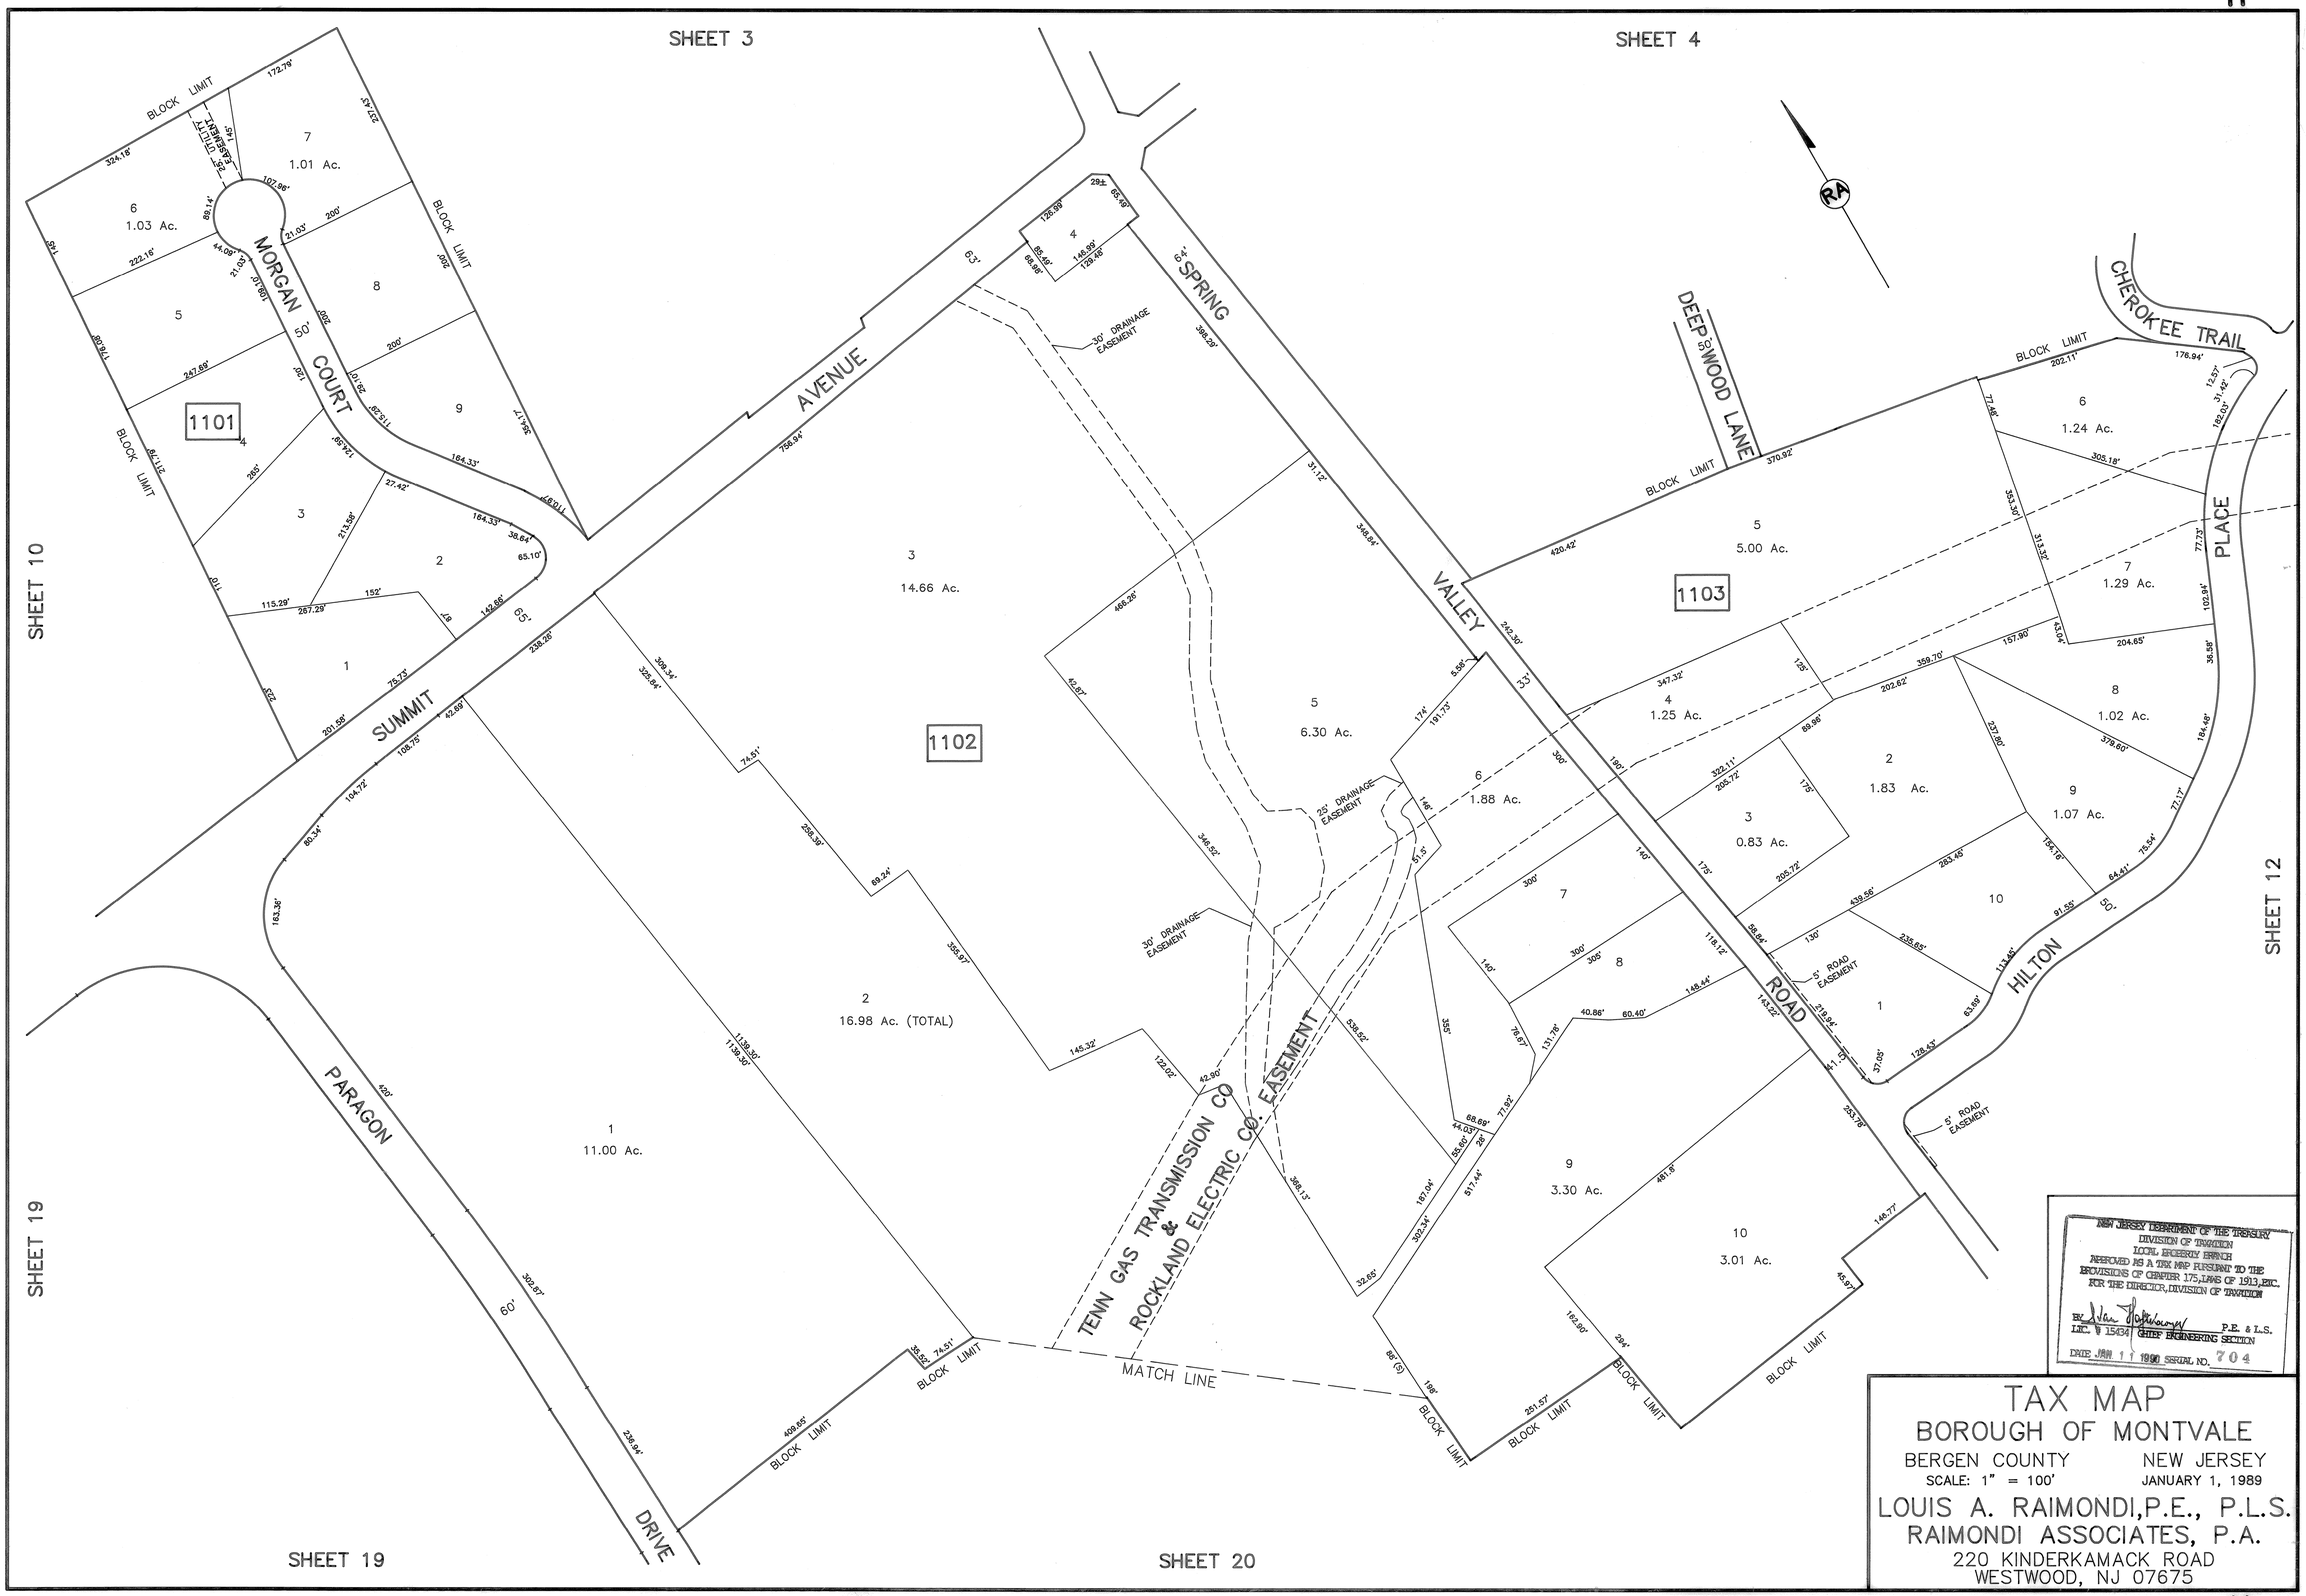
SHEET 3
SHEET 4
SHEET 10
SHEET 12
SHEET 19
SHEET 20
MORGAN COURT
SUMMIT AVENUE
SPRING VALLEY ROAD
DEEPWOOD LANE
CHEROKEE TRAIL
HILTON PLACE
PARAGON DRIVE
TENN GAS TRANSMISSION CO & ROCKLAND ELECTRIC CO. EASEMENT
MATCH LINE
BLOCK LIMIT
30' DRAINAGE EASEMENT
25' DRAINAGE EASEMENT
5' ROAD EASEMENT
1101
1102
1103
1 11.00 Ac.
2 16.98 Ac. (TOTAL)
3 14.66 Ac.
4 1.25 Ac.
5 6.30 Ac.
6 1.88 Ac.
7 1.01 Ac.
8 1.03 Ac.
9 3.30 Ac.
10 3.01 Ac.
1 1.24 Ac.
2 1.83 Ac.
3 0.83 Ac.
4 1.29 Ac.
5 5.00 Ac.
6 1.24 Ac.
7 1.29 Ac.
8 1.02 Ac.
9 1.07 Ac.
10
1 NEW JERSEY DEPARTMENT OF THE TREASURY
DIVISION OF TAXATION
LOCAL PROPERTY BRANCH
APPROVED AS A TAX MAP PURSUANT TO THE
PROVISIONS OF CHAPTER 175, LAWS OF 1913, ETC.
FOR THE DIRECTOR, DIVISION OF TAXATION
BY P.E. & L.S.
LIC. # 15434 CHIEF ENGINEERING SECTION
DATE JAN 11 1990 SERIAL NO. 704
TAX MAP
BOROUGH OF MONTVALE
BERGEN COUNTY NEW JERSEY
SCALE: 1" = 100' JANUARY 1, 1989
LOUIS A. RAIMONDI, P.E., P.L.S.
RAIMONDI ASSOCIATES, P.A.
220 KINDERKAMACK ROAD
WESTWOOD, NJ 07675