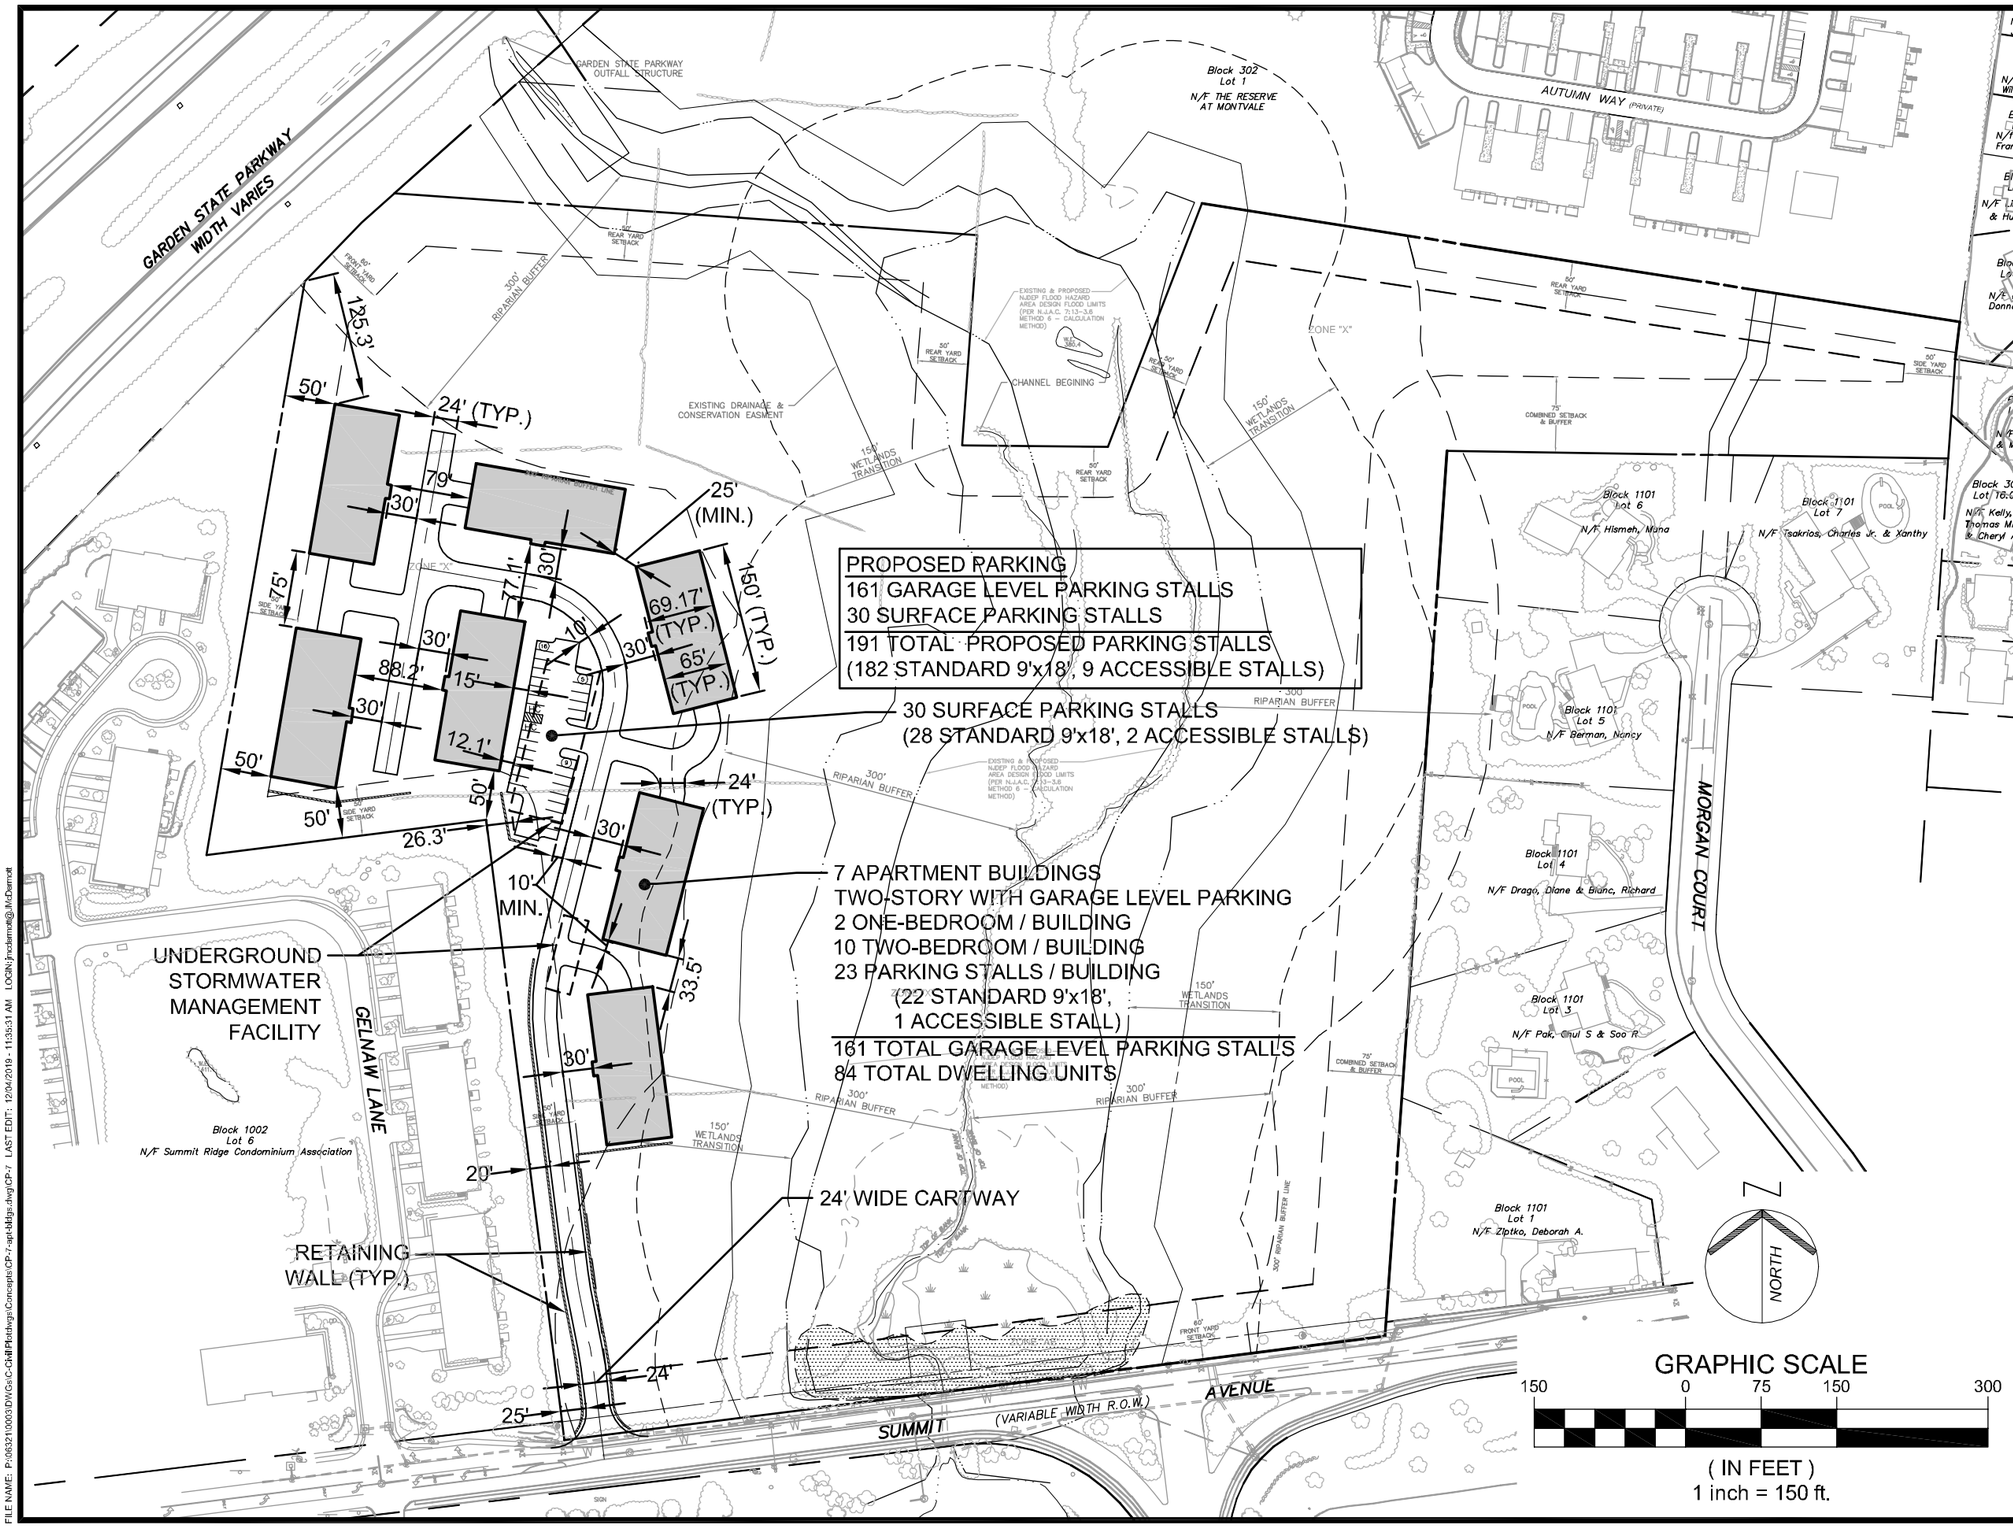

REV. / ISSUE	DATE	DESCRIPTION

PAULUS, SOKOLOWSKI AND SARTOR, LLC.
67A MOUNTAIN BLVD EXT.
P.O. BOX 4039
WARREN, NEW JERSEY 07059
PHONE: (732) 560-9700
CERTIFICATE OF AUTHORIZATION NO. 24GA28032700

ALL DIMENSIONS MUST BE VERIFIED BY THE CONTRACTOR, NOTIFY PAULUS, SOKOLOWSKI AND SARTOR, LLC. OF ANY CONFLICTS, ERRORS, AMBIGUITIES OR DISCREPANCIES IN THE CONTRACT DRAWINGS OR SPECIFICATIONS BEFORE PROCEEDING WITH CONSTRUCTION.

ALL DIMENSIONS SHALL BE AS NOTED IN WORDS OR NUMBERS ON THE CONTRACT DRAWINGS, DO NOT SCALE THE DRAWINGS TO DETERMINE DIMENSIONS.

THESE CONTRACT DRAWINGS CONTAIN DATA INTENDED SPECIFICALLY FOR THE NOTED PROJECT AND CLIENT, THEY ARE NOT INTENDED FOR USE ON EXTENSIONS OF THIS PROJECT OR FOR REUSE ON ANY OTHER PROJECT.

THE COPYING AND/OR MODIFICATION OF THIS DOCUMENT OR ANY PORTION THEREOF WITHOUT THE WRITTEN PERMISSION OF PAULUS, SOKOLOWSKI AND SARTOR, LLC. IS PROHIBITED.

UNLESS THESE DRAWINGS ARE SPECIFICALLY DESIGNATED AS "CONSTRUCTION ISSUE", THESE DRAWINGS SHALL NOT BE USED FOR CONSTRUCTION OR IMPROVEMENTS DEPICTED HEREIN. CONTRACTORS SHALL NOTIFY THE DESIGN ENGINEER TO OBTAIN CONSTRUCTION DOCUMENTS.

COPYRIGHT 2019 PAULUS, SOKOLOWSKI AND SARTOR, LLC. - ALL RIGHTS RESERVED.

PROJECT

WAYPOINT RESIDENTIAL
BLOCK 1002, LOT 7

BOROUGH OF MONTVALE, BERGEN COUNTY, NJ

SHEET TITLE

APARTMENT BUILDINGS CONCEPT PLAN

PROJ. NO.:	06321-0003
DATE:	12/04/2019
DRAWN BY:	JMM
CHECKED BY:	PAR
SCALE:	1"=150'
SHEET NO.	CP-7

FILE NAME: P:\06321\0003\DWGs\C-Civil\Plots\dwgs\Concepts\CP-7-apt-bldgs.dwg\CP-7 LAST EDIT: 12/04/2019 - 11:35:31 AM LOGIN: jmcdermott@JMcDermott